
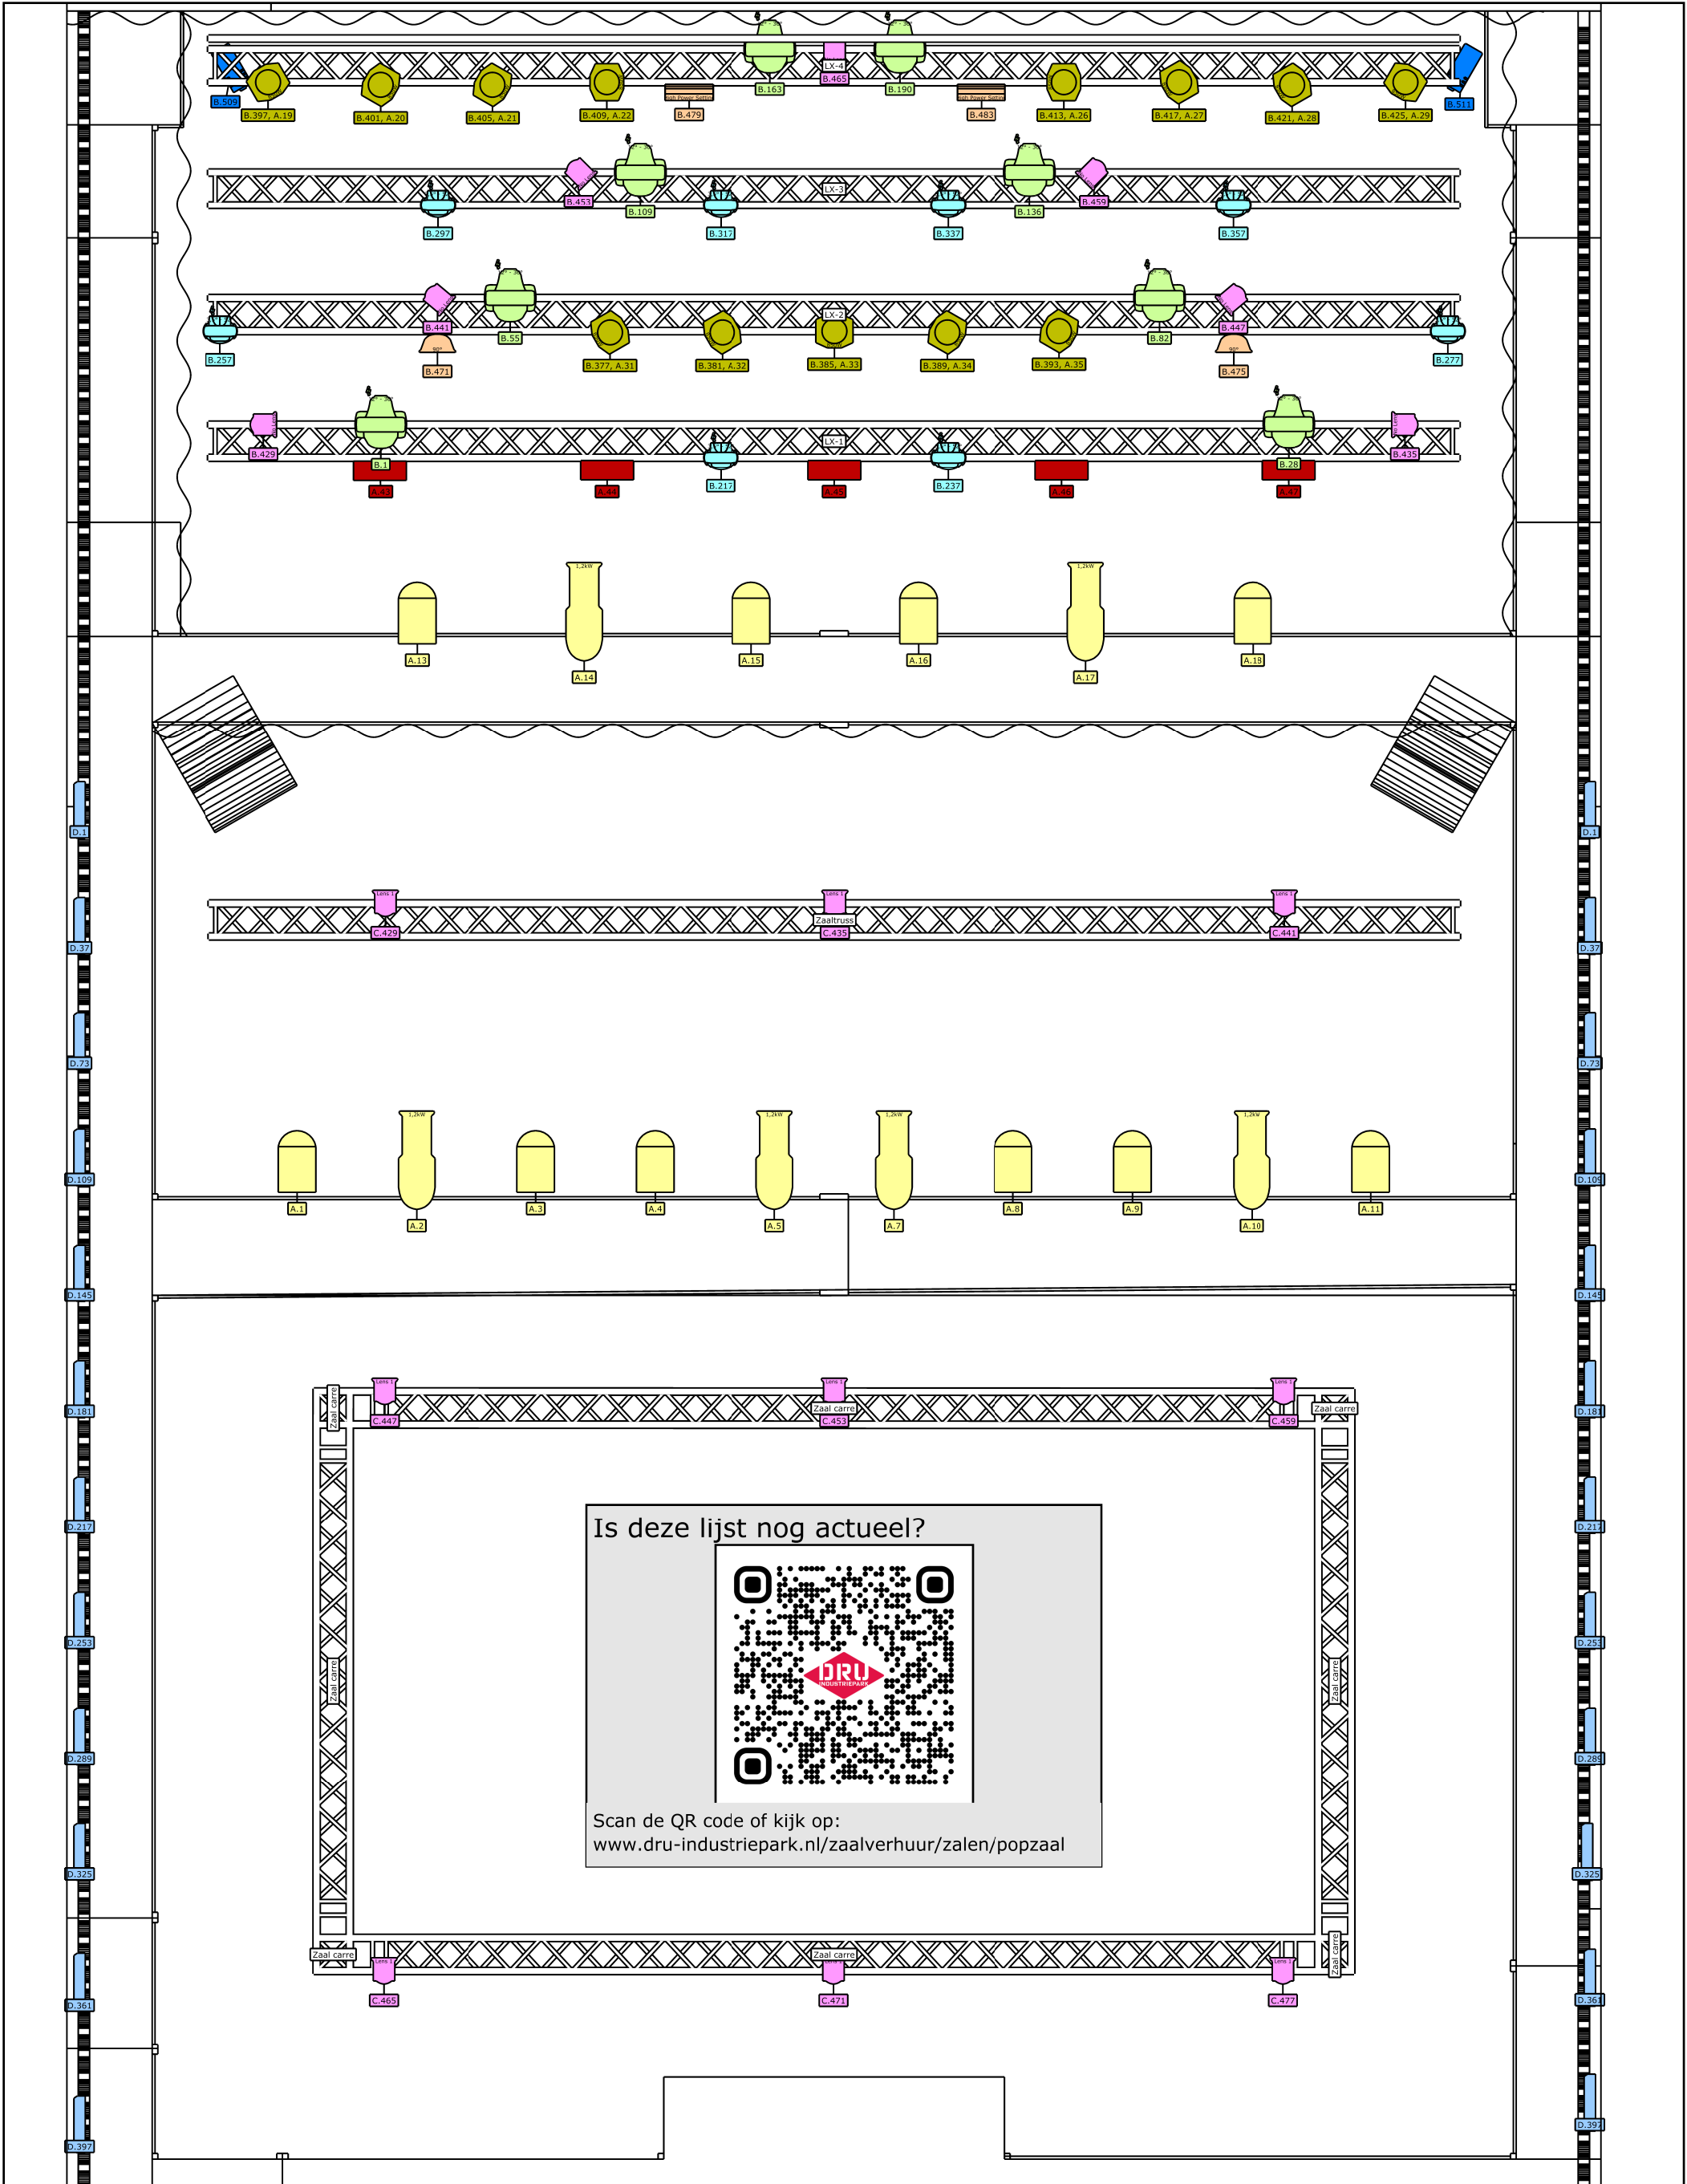
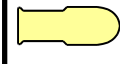


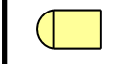

Symbol key		Project	View	Stage + floor	Drawing version
	Nota 8/22 (6)	Popzaal 2026			V1.2
	Aria PC1000 Plus (12)	Project location		DRU - Industriepark	
	ColorCommand (13)	Lighting designer		Mick de Kort	
	EVE P-160 RGBW (16)	Drawing author		MdK	
	COLORband Pix ILS (26) MAC Quantum				
	Nick NRG 501 (8) Par36 4-Lite Blinder, Atomic 3000 (2)				
	DMX Strobe 1500 (2)				
	Amhaze (2)				